
DRAWING MADE IN THIRD ANGLE PROJECTION

[redacted] | RELEASED FOR PUBLICATION 7-2-1984.

© COPYRIGHT 1951, '84 BY AMP INCORPORATED, HARRISBURG, PA. ALL INTERNATIONAL RIGHTS RESERVED. AMP PRODUCTS MAY BE COVERED BY U.S. AND FOREIGN PATENTS AND/OR PATENTS PENDING.

LOC G | DIST 14

P	F	ZONE	LTR	DESCRIPTION	DATE	APPROVED
			M	REDRAWN & REVISED PER G-1474, G-1179, PBS-0039 & PBS-0040	11/27/85	PJM
			N	OBSOLETE 2--7 PER G-2393	[illegible]	GS
			P	OBS. 2--1 PER G-2609	JT 3/28/89	
			R	OBS. 2--6, 2--3 G-4240 & G-3720	JT 4/13/89	AG
			S	REV. PER G 3862	DRS 12-1-88	GH

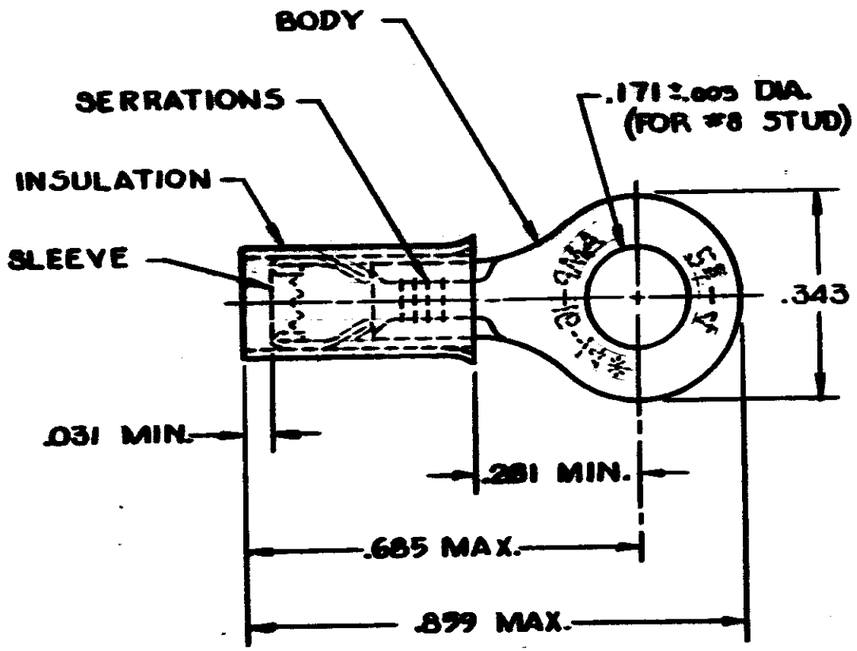

WIRE INSULATION DIA. .105-.190
TONGUE MATERIAL THK. .031 ± .002

1. TIN PL. (MIL-T-10727) .000100 MIN EXT THK
2. GOLD PL. (MIL-G-45204) TYPE II, .000050 MIN. EXT. THK. OVER NICKEL PL. (QQ-N-290) .000030 MIN. EXT. THK.
3. STAMPING MAY BE ON TOP OR BOTTOM.
4. FOREIGN PRODUCTION ONLY

OBSOLETE	2	100	ON TAPE, SM. BOX	~~2-31899-7~~
OBSOLETE	1	1000	ON TAPE, LG. BOX	~~2-31899-6~~
OBSOLETE	1	5000	ON TAPE, REEL	~~2-31899-3~~
OBSOLETE	2	[redacted]	LOOSE PIECE	~~2-31899-1~~
	4 1	— " —	LOOSE PIECE	31899
	FINISH	QUANTITY	DESCRIPTION	PART NO

UNLESS OTHERWISE SPECIFIED DIMENSIONS ARE IN INCHES. TOLERANCES ON: DECIMALS ± .008 ANGLES ± —

MATERIAL INSULATION: PVC - BLUE SLEEVE & BODY: COPPER (QQ-C-576)

FINISH BODY: SEE TABLE

CONTRACT NO

DR RFB/UTA 9-16-85

CHK P Mulvaliaugh 1-27-86

APPD Nat Lowman 01/28/86

APPD

DSGN APPD

OTHER APPD

AMP | AMP INCORPORATED Harrisburg, Pa.

NAME TERMINAL, P.I.D.G., RING TONGUE WIRE SIZE: 16-14

SIZE	FSCM NO	DRAWING NO
B	00779	31899

SCALE NTS | SHEET 1 OF 1

CUSTOMER DRAWING

Mouser Electronics

Authorized Distributor

Click to View Pricing, Inventory, Delivery & Lifecycle Information:

TE Connectivity:
31899