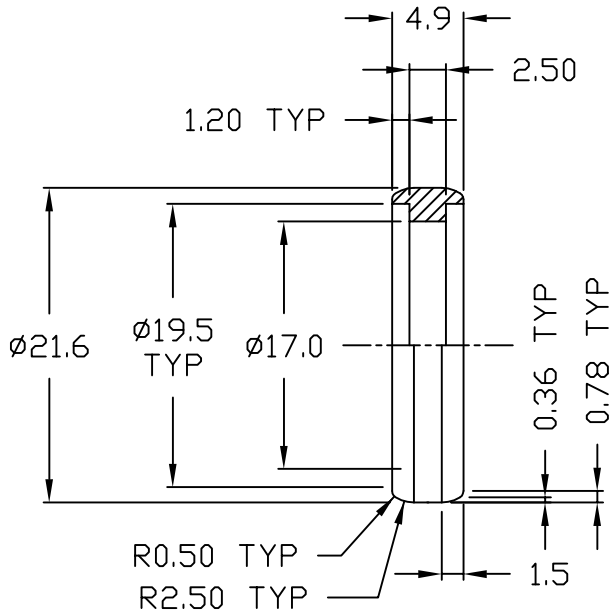
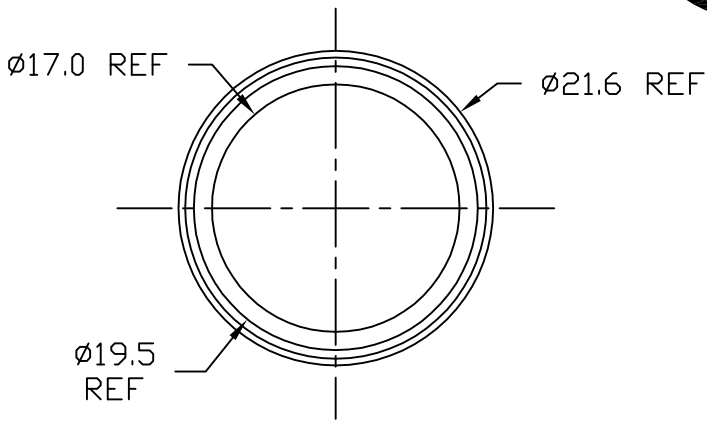



| PART NO. | COLOUR | MATERIAL |
|---|---|---|
| 253-4013-000 | BLACK | NORYL N190 |
| 253-4013-010 | BROWN | IUPILON S2000R CP05168PC |
| 253-4013-011 | PDN BLUE | IUPILON S2000R CP5570C |
| 253-4013-020 | RED | IUPILON S2000R CP01481PC |
| 253-4013-030 | ORANGE | IUPILON S2000R CP02412PC |
| 253-4013-040 | YELLOW | IUPILON S2000R CP06437PC |
| 253-4013-050 | GREEN | IUPILON S2000R CP07270PC |
| 253-4013-060 | BLUE | IUPILON S2000R CP08055PC |
| 253-4013-070 | VIOLET | IUPILON S2000R CP09246PC |
| 253-4013-080 | GREY | IUPILON S2000R CP04040PC |
| 253-4013-090 | WHITE | IUPILON S2000R CP03095PC |

NOTE:
1. COMPONENTS TO BE PACKED 2000/BAG, THEN PLACED IN BOX 990-4146-000.
2. EXTERNAL SURFACE TO HAVE MOLD-TECH MT 11020 ETCH FINISH EQUIVALENT
3. P/N 253-4013-0** INDICATES MATERIAL & COLOUR AS LISTED IN THE TABLE (e.g. P/N 253-4013-000, MATERIAL: NORYL N190, COLOUR: BLACK)

| REV. | CHANGE DETAILS | BY | DATE | CHG/No |
|---|---|---|---|---|
| 5 | UPDATED DIMENSIONS AND RELEASED TOLERANCES TO REFLECT CURRENT PRODUCT | M.N.H. | 14-05-2001 | 7797 |
| ~~4~~ | CHAMGE COLOUR MATERIAL FROM SHINITE PBT D202G30 TO IUPILON S2000R | M.N.H. | 16-10-2000 | 7643 |
| ~~3~~ | NEW TITTLE BLOCK & LOGO ADDED OTHER COLOURS | M.N.H. | 06-10-2000 | 7370 |
| ~~2~~ | REFER TO CHANGE NOTE 6023 | R.D. | 14-10-1994 | 6023 |
| ~~0~~ | FIRST ISSUE | R.D. | 02-09-1994 | ---- |

THIS DOCUMENT IS THE PROPERTY OF AMPHENOL AUSTRALIA PTY. LTD.. NO PART THEREOF MAY BE REPRODUCED AND USED WITHOUT THE PRIOR WRITTEN CONSENT OF THE OWNER

UNLESS OTHERWISE SPECIFIED TOLERANCE TO BE

| LINEAR | ANGULAR |
|---|---|
| X ± 0.50 | X° ± 1° |
| X.X ± 0.25 | X°X' ± 30' |
| X.XX± 0.10 | X°X'X" ± 15' |

BREAK ALL SHARP EDGES AND REMOVE ALL BURRS

DO NOT SCALE

DIMENSIONS IN MILLIMETRES — THIRD ANGLE PROJECTION

| | | | |
|---|---|---|---|
| CAD FILE: 00759102 | DRN: R.D. | DATE:02-09-94 | TITLE: AC COLOUR RING |
| MATL: REFER TO NOTE 3 | CKD: T.N | DATE:14-05-01 | |
| FINISH: FLASH FREE | APP'D: P.M | DATE:14-05-01 | |
| SCALE: 2:1 UOS | PART No: REFER TO TABLE | SIZE: A4 | DRAWING NO. 253-4013-0** |

Amphenol

Amphenol Australia Pty.Ltd, 2 Fiveways Blvd, Keysborough, Vic3173

SHEET 1 OF 1

# Mouser Electronics

Authorized Distributor

Click to View Pricing, Inventory, Delivery & Lifecycle Information:

Amphenol:

AC-RING-VIO AC-RING-BRN AC-RING-BLU AC-RING-RED AC-RING-WHT AC-RING-GRY AC-RING-GRN AC-RING-ORG AC-RING-YEL AC-RING-RED-PK1 AC-RING-RED-PK2 AC-RING-YEL-PK1 AC-RING-YEL-PK2 AC-RING-BLU-PK1 AC-RING-BLU-PK2