


© 2021 TE Connectivity. All Rights Reserved.


REVISIONS					
P	LTR	DESCRIPTION	DATE	DWN	APVD
	Z1	NOTE 5 ADDED TO DRAWING	06APR2021	KJK	PS


SEC. A-A

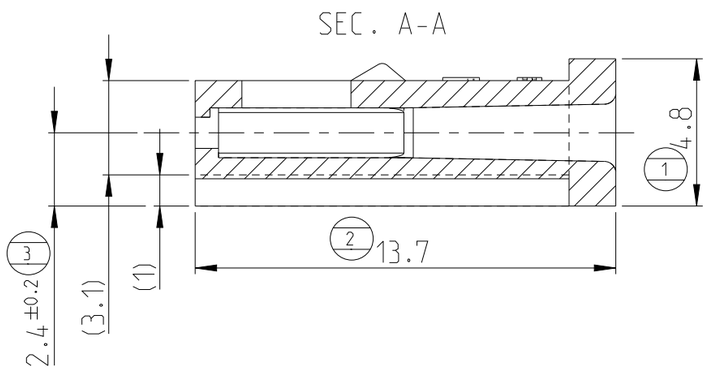

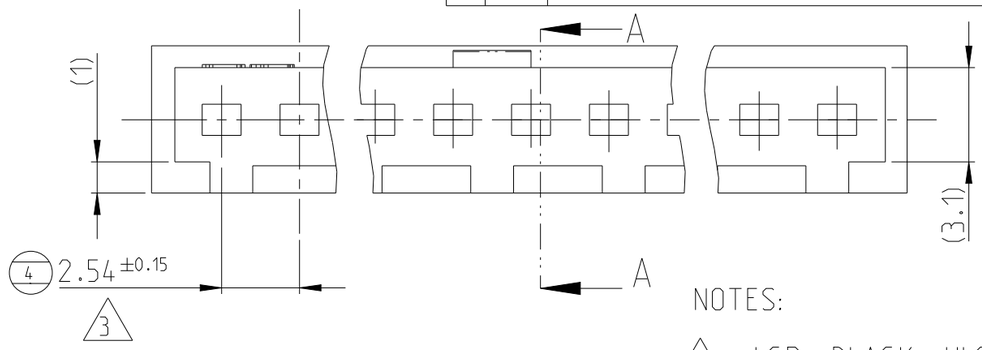

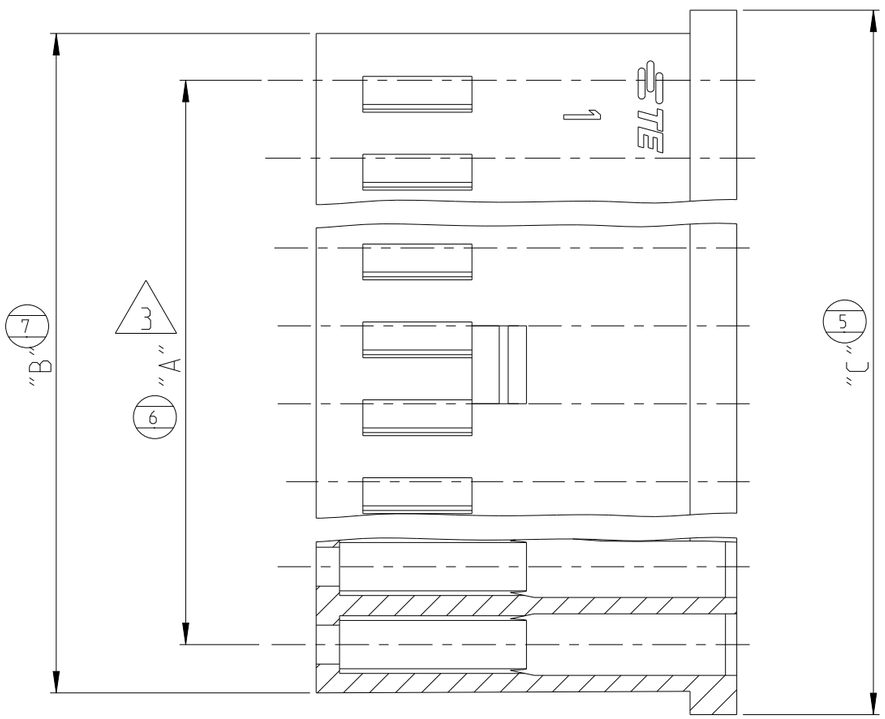

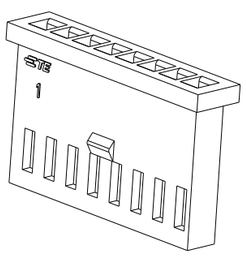

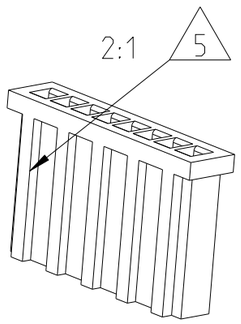

NOTES:

1. LCP, BLACK, UL94V-0
2. NORYL SE-1 RED COLOUR
3. NON CUMULATIVE TOLERANCE
4. PERMITTED FLASH 0.25mm MAX
5. OPTIONAL RIBS EQUALLY SPACED

OBSOLETE	~~4~~	~~1-280359-0~~	~~7.62~~	~~10.6~~	~~12.2~~	2
	~~2~~	~~1-280358-0~~	~~2.54~~	~~5.6~~	~~7.1~~	
	22	280364	53.34	56.4	57.9	1
	15	280363	35.56	38.6	40.1	
	12	280514	27.94	31.0	32.5	
	10	280362	22.86	25.9	27.4	
	9	280512	20.32	23.3	24.9	
	8	280361	17.78	20.8	22.3	
	6	280360	12.70	15.7	17.3	
	4	280359	7.62	10.6	12.2	
	2	280358	2.54	5.6	7.1	
	NUM OF POS.	PART NUMBER	DIM "A"	DIM "B"	DIM "C"	MATERIAL (SEE NOTE)

THIS DRAWING IS A CONTROLLED DOCUMENT.

DIMENSIONS: mm

TOLERANCES UNLESS OTHERWISE SPECIFIED: ±0.3
0 PLC ±
1 PLC ±
2 PLC ±
3 PLC ±
4 PLC ±
ANGLES ±2°

MATERIAL: -

FINISH: -

DWN KARTHIK J K 20MAR2018
CHK SHARATH S 15OCT2018
APVD PRASHANTH S 15OCT2018
PRODUCT SPEC 108-20025
APPLICATION SPEC 114-20004
WEIGHT -

TE Connectivity

NAME
AMPMODU II REC. HSG
SINGLE ROW, CRIMP ON- SNAP IN
-

SIZE	CAGE CODE	DRAWING NO	RESTRICTED TO
A3	00779	C-280358	-

CUSTOMER DRAWING | SCALE 5:1 | SHEET 1 OF 1 | REV Z1

Mouser Electronics

Authorized Distributor

Click to View Pricing, Inventory, Delivery & Lifecycle Information:

TE Connectivity:

280512