



© 2020 TE Connectivity. All Rights Reserved.


REVISIONS					
P	LTR	DESCRIPTION	DATE	DWN	APVD
	3	REVISED PER ECR-20-010947	04AUG2020	GK	AK

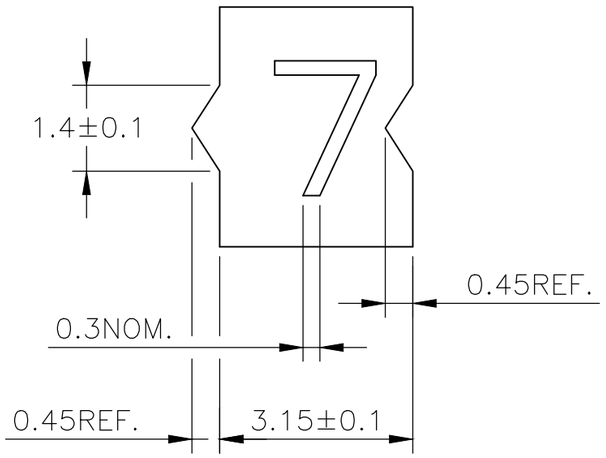

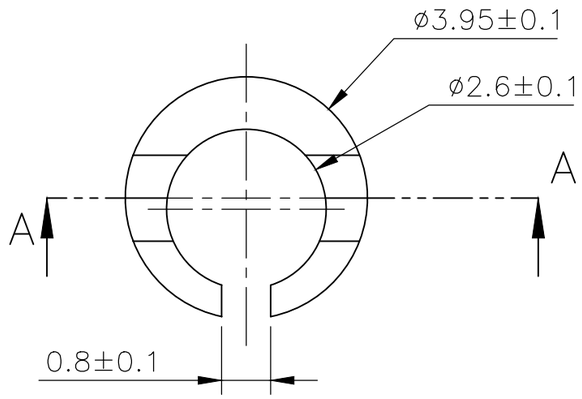

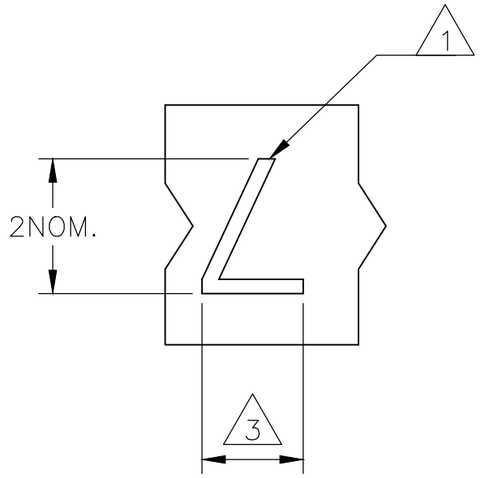

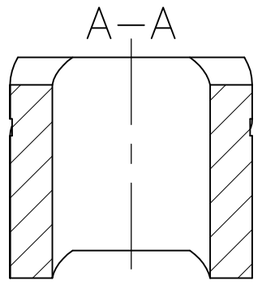

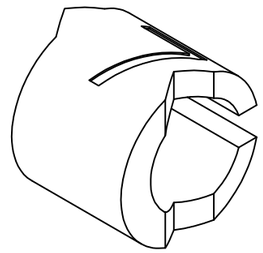


NOTES:

1. FOR PART NUMBER SEE SHEET 3 OF 3.
2. MARK SHOULD BE CENTRALLY POSITIONED ±0.1mm.
3. WIDTH OF MARK DEPENDS ON CHARACTER PRINTED

THIS DRAWING IS A CONTROLLED DOCUMENT.		DWN RAGHAVENDRA K 25MAR2013	TE Connectivity
DIMENSIONS: mm	TOLERANCES UNLESS OTHERWISE SPECIFIED: 0 PLC ± – 1 PLC ± – 2 PLC ± – 3 PLC ± – 4 PLC ± – ANGLES ± –	CHK KEAN ALAN 25MAR2013	NAME SNAP-ON MARKER STB/STD SIZE 06 WITH APPLICATOR – –
		APVD MARIO APPELLO 25MAR2013	
		PRODUCT SPEC –	
		APPLICATION SPEC –	SIZE A3 / CAGE CODE C2290 / DRAWING NO C-8-1198163-2 / RESTRICTED TO –
MATERIAL –	FINISH –	WEIGHT –	
		CUSTOMER DRAWING	SCALE NTS / SHEET 1 OF 3 / REV 3


© 2020 TE Connectivity. All Rights Reserved.


REVISIONS					
P	LTR	DESCRIPTION	DATE	DWN	APVD
	–	SEE SHEET 1	–	—	—

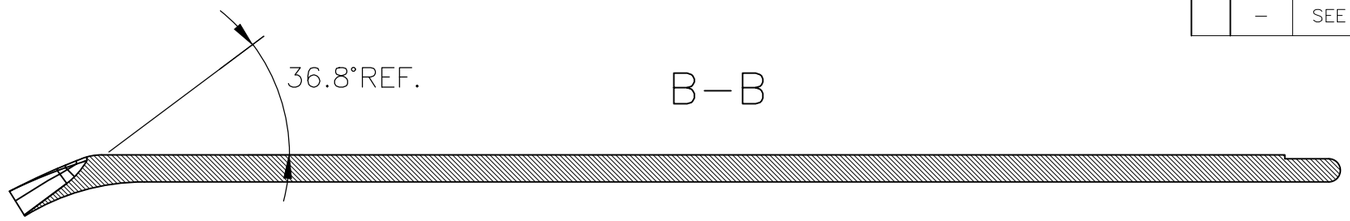


B–B



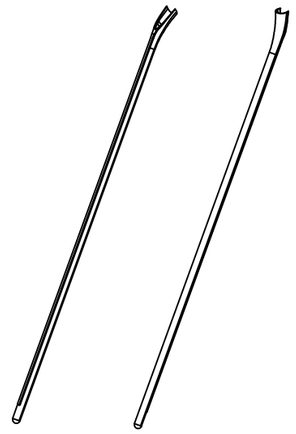

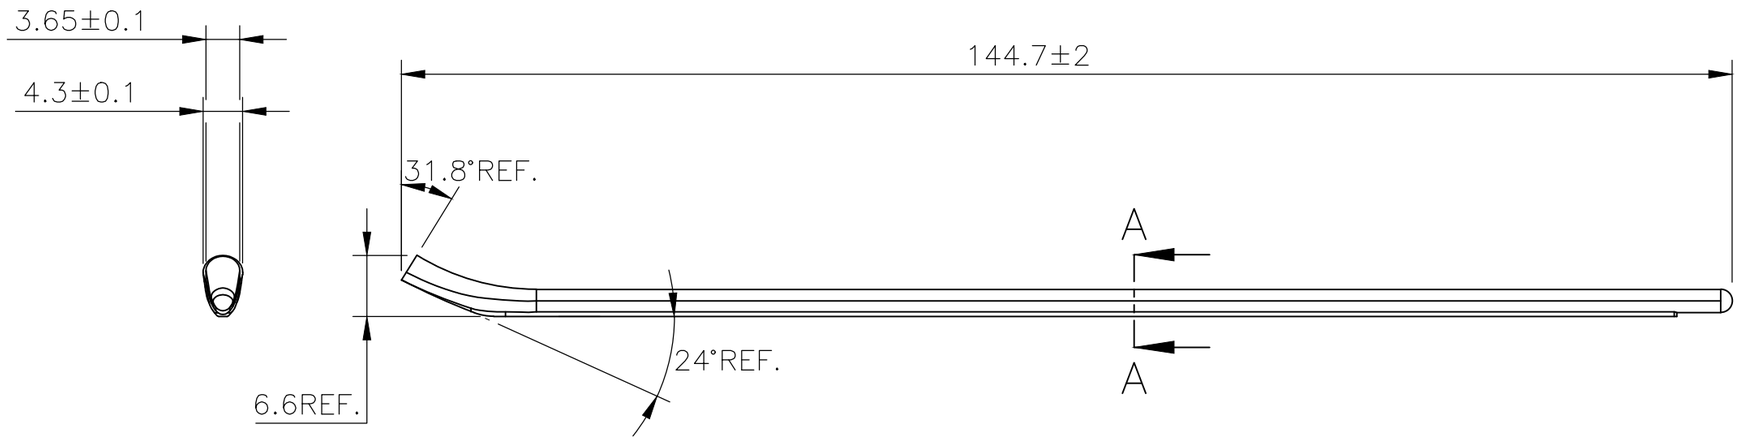

A–A

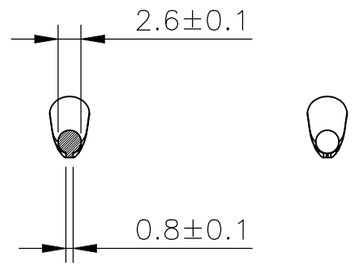



THIS DRAWING IS A CONTROLLED DOCUMENT.		DWN RAGHAVENDRA K 25MAR2013	TE Connectivity
DIMENSIONS: mm	TOLERANCES UNLESS OTHERWISE SPECIFIED: 0 PLC ± – 1 PLC ± – 2 PLC ± – 3 PLC ± – 4 PLC ± – ANGLES ± –	CHK KEAN ALAN 25MAR2013	NAME SNAP–ON MARKER STB/STD SIZE 06 WITH APPLICATOR – –
		APVD MARIO APPELLO 25MAR2013	
		PRODUCT SPEC —	
		APPLICATION SPEC —	SIZE A3 / CAGE CODE C2290 / DRAWING NO C-8-1198163-2 / RESTRICTED TO —
MATERIAL –	FINISH –	WEIGHT –	
		CUSTOMER DRAWING	SCALE NTS / SHEET 2 OF 3 / REV 3

© 2020 TE Connectivity. All Rights Reserved.

P	LTR	DESCRIPTION	DATE	DWN	APVD
	–	SEE SHEET 1	–	—	—

REVISIONS

DESCRIPTION	PART NO.
STB06–0–0	3–1768038–3
STB06–1–1	3–1768038–8
STB06–2–2	4–1768038–4
STB06–2–6	4–1768038–6
STB06–3–3	5–1768038–0
STB06–5–5	6–1768038–0
STB06–6–6	6–1768038–5
STB06–7–7	7–1768038–1
STB06–8–8	7–1768038–6
STB06–BLANK–0	8–1768038–4
STB06–BLANK–1	8–1768038–5
STB06–BLANK–2	8–1768038–6
STB06–BLANK–3	8–1768038–7
STB06–BLANK–5	8–1768038–8
STB06–BLANK–6	8–1768038–9
STB06–BLANK–7	9–1768038–0
STB06–BLANK–8	9–1768038–1
STD06W/1–12	7–1768710–7
STD06W/1–18	7–1768710–8
STD06W/SA	8–1768043–7
STD06W/SAB	8–1768043–8
STD06W/SB	8–1768043–9
STD06W–0	134056–000
STD06W–1	712904–000
STD06W–2	478630–000
STD06W–3	991038–000
STD06W–4	662434–000
STD06W–5	531934–000
STD06W–6	177598–000
STD06W–7	632126–000
STB06–1–6	4–1768038–1
STB06–T–2	9–1768038–8
STB06–0–2	3–1768038–4

DESCRIPTION	PART NO.
STD06W–8	384682–000
STD06W–9	965848–000
STD06W–A	465694–000
STD06W–AC	9–1768043–0
4 ~~STD06W–A–LC~~	~~9–1768043–1~~
STD06W–B	390550–000
STD06W–BLANK	114376–000
4 ~~STD06W–B–LC~~	~~9–1768043–2~~
STD06W–C	286932–000
STD06W–COLON	046438–000
STD06W–D	651444–000
STD06W–DOT	9–1768043–4
STD06W–E	574158–000
STD06W–EARTH	9–1768043–5
STD06W–F	235542–000
STD06W–G	578874–000
STD06W–H	459916–000
STD06W–I	195488–000
STD06W–J	257040–000
STD06W–K	573384–000
4 ~~STD06W–K–LC~~	~~1768044–2~~
STD06W–L	234826–000
4 ~~STD06W–L–LC~~	~~1768044–3~~
STD06W–M	273236–000
STD06W–MINUS	1768044–4
STD06W–N	928608–000
4 ~~STD06W–N–LC~~	~~1768044–6~~
STD06W–P	588992–000
STD06W–PLUS	1768044–7
STD06W–Q	168296–000
STB06–1–2	3–1768038–9
STB06–7–2	6–1768038–9
STB06–8–2	7–1768038–4

DESCRIPTION	PART NO.
STD06W–R	455404–000
STD06W–S	220668–000
STD06W–SLASH	094824–000
STD06W–T	819568–000
STD06W–U	639630–000
STD06W–V	683320–000
STD06W–W	015462–000
STD06W–X	061564–000
STD06W–Y	004924–000
STD06W–Z	217706–000
STD06Y/SA	1–1768044–1
STD06Y–0	459072–000
STD06Y–1	474550–000
STD06Y–2	493356–000
STD06Y–3	444122–000
STD06Y–4	805984–000
STD06Y–5	092458–000
STD06Y–6	226310–000
STD06Y–7	677496–000
STD06Y–8	729268–000
STD06Y–9	978452–000
STD06Y–A	087406–000
STD06Y–AC	1–1768044–4
4 ~~STD06Y–A–LC~~	~~1–1768044–5~~
STD06Y–B	757816–000
STD06Y–BLANK	1–1768044–6
4 ~~STD06Y–B–LC~~	~~1–1768044–7~~
STD06Y–C	621660–000
STD06Y–COLON	1–1768044–8
STD06Y–D	661096–000

DESCRIPTION	PART NO.
4 ~~STD06Y–D–LC~~	~~1–1768044–9~~
STD06Y–DOT	2–1768044–0
STD06Y–E	056868–000
STD06Y–EARTH	2–1768044–1
4 ~~STD06Y–E–LC~~	~~2–1768044–2~~
STD06Y–F	863870–000
STD06Y–G	203428–000
STD06Y–H	582580–000
STD06Y–I	945988–000
STD06Y–J	301972–000
STD06Y–K	668832–000
STD06Y–L	001308–000
4 ~~STD06Y–L–LC~~	~~2–1768044–8~~
STD06Y–M	682660–000
STD06Y–MINUS	2–1768044–9
STD06Y–N	858346–000
4 ~~STD06Y–N–LC~~	~~3–1768044–1~~
STD06Y–P	033374–000
STD06Y–PLUS	E52054–000
STD06Y–Q	675790–000
STD06Y–R	168706–000
STD06Y–S	074826–000
STD06Y–SLASH	562584–000
STD06Y–T	836378–000
STD06Y–U	816500–000
STD06Y–V	709862–000
STD06Y–W	976882–000
STD06Y–X	424858–000
STD06Y–Y	067448–000
STD06Y–Z	930240–000

4 OBSOLETE PART

THIS DRAWING IS A CONTROLLED DOCUMENT.

DIMENSIONS: mm

TOLERANCES UNLESS OTHERWISE SPECIFIED:
0 PLC ± –
1 PLC ± –
2 PLC ± –
3 PLC ± –
4 PLC ± –
ANGLES ± –

MATERIAL –

FINISH –

DWN RAGHAVENDRA K 25MAR2013
CHK KEAN ALAN 25MAR2013
APVD MARIO APPELLO 25MAR2013
PRODUCT SPEC —
APPLICATION SPEC —
WEIGHT —

TE Connectivity

NAME SNAP–ON MARKER STB/STD SIZE 06 WITH APPLICATOR
–
–

SIZE	CAGE CODE	DRAWING NO	RESTRICTED TO
A3	C2290	C–8–1198163–2	—

CUSTOMER DRAWING

SCALE	SHEET	REV
NTS	3 OF 3	3

Mouser Electronics

Authorized Distributor

Click to View Pricing, Inventory, Delivery & Lifecycle Information:

TE Connectivity:
STD06W-D